



MAISON 4 TOP 34

GRUNDRISS DG1 1:100

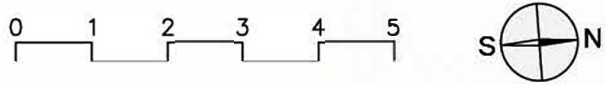

TOP 34


DG1	Vorraum 1	3.55 m²	DG2	Wohnzimmer	37.50 m²
	Vorraum 2	14.15 m²		Wohnküche	36.75 m²
	AR	4.81 m²		Vorraum	2.01 m²
	Bad/WC 1	10.41 m²		WC	4.80 m²
	Bad/WC 2	4.38 m²			80.81 m²
	Bad/WC 3	3.57 m²	Summe WNF DG1 + DG 2 205.42 m²		
	Bad/WC 4	3.39 m²	Terrassen:	Terrasse 1, DG2	9.48 m²
	Technik	2.65 m²		Terrasse 2, DG2	7.53 m²
	Zimmer 1	19.58 m²		Terrasse 3, DG2	11.60 m²
	Schrankraum	15.34 m²		Terrasse 4, DG2	21.92 m²
	Zimmer 2	16.81 m²		Dachterrasse	84.40 m²
	Zimmer 3	14.19 m²			134.94 m²
	Zimmer 4	11.77 m²	Einlagerungsraum (EG): 4.52 m²		
		124.61 m²			

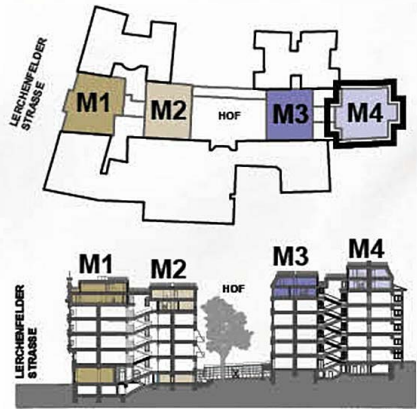

1. Dachgeschoß


MAISON 4 TOP 34

GRUNDRISS DG2 1:100

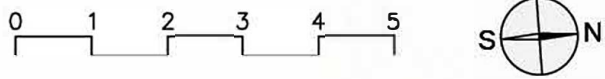


TOP 34

DG1	Vorraum 1	3.55 m²	DG2	Wohnzimmer	37.50 m²
	Vorraum 2	14.15 m²		Wohnküche	36.75 m²
	AR	4.81 m²		Vorraum	2.01 m²
	Bad/WC 1	10.41 m²		WC	4.80 m²
	Bad/WC 2	4.38 m²			80.81 m²
	Bad/WC 3	3.57 m²	Summe WNF DG1 + DG 2 205.42 m²		
	Bad/WC 4	3.39 m²	Terrassen:	Terrasse 1, DG2	9.48 m²
	Technik	2.65 m²		Terrasse 2, DG2	7.53 m²
	Zimmer 1	19.58 m²		Terrasse 3, DG2	11.60 m²
	Schrankraum	15.34 m²		Terrasse 4, DG2	21.92 m²
	Zimmer 2	16.81 m²		Dachterrasse	84.40 m²
	Zimmer 3	14.19 m²			134.94 m²
	Zimmer 4	11.77 m²	Einlagerungsraum (EG): 4.52 m²		
		124.61 m²			

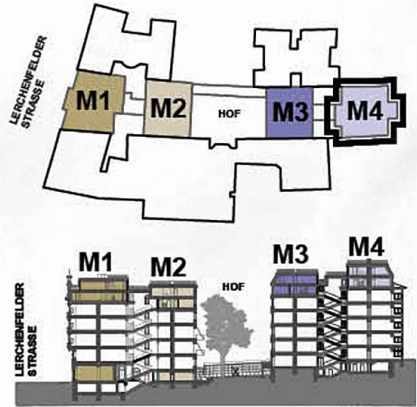



MAISON 4 TOP 34

GRUNDRISS DACHTERRASSE 1:100

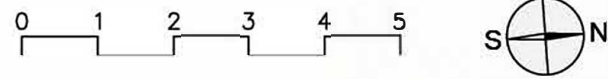

TOP 34

DG1	Vorraum 1	3.55 m²	DG2	Wohnzimmer	37.50 m²
	Vorraum 2	14.15 m²		Wohnküche	36.75 m²
	AR	4.81 m²		Vorraum	2.01 m²
	Bad/WC 1	10.41 m²		WC	4.80 m²
	Bad/WC 2	4.38 m²		Summe WNF DG1 + DG 2	205.42 m²
	Bad/WC 3	3.57 m²	Terrassen:	Terrasse 1, DG2	9.48 m²
	Bad/WC 4	3.39 m²		Terrasse 2, DG2	7.53 m²
	Technik	2.65 m²		Terrasse 3, DG2	11.60 m²
	Zimmer 1	19.58 m²		Terrasse 4, DG2	21.92 m²
	Schrankraum	15.34 m²		Dachterrasse	84.40 m²
	Zimmer 2	16.81 m²		Summe Terrassen	134.94 m²
	Zimmer 3	14.19 m²	Einlagerungsraum (EG):		
	Zimmer 4	11.77 m²			
	Summe DG1	124.61 m²			

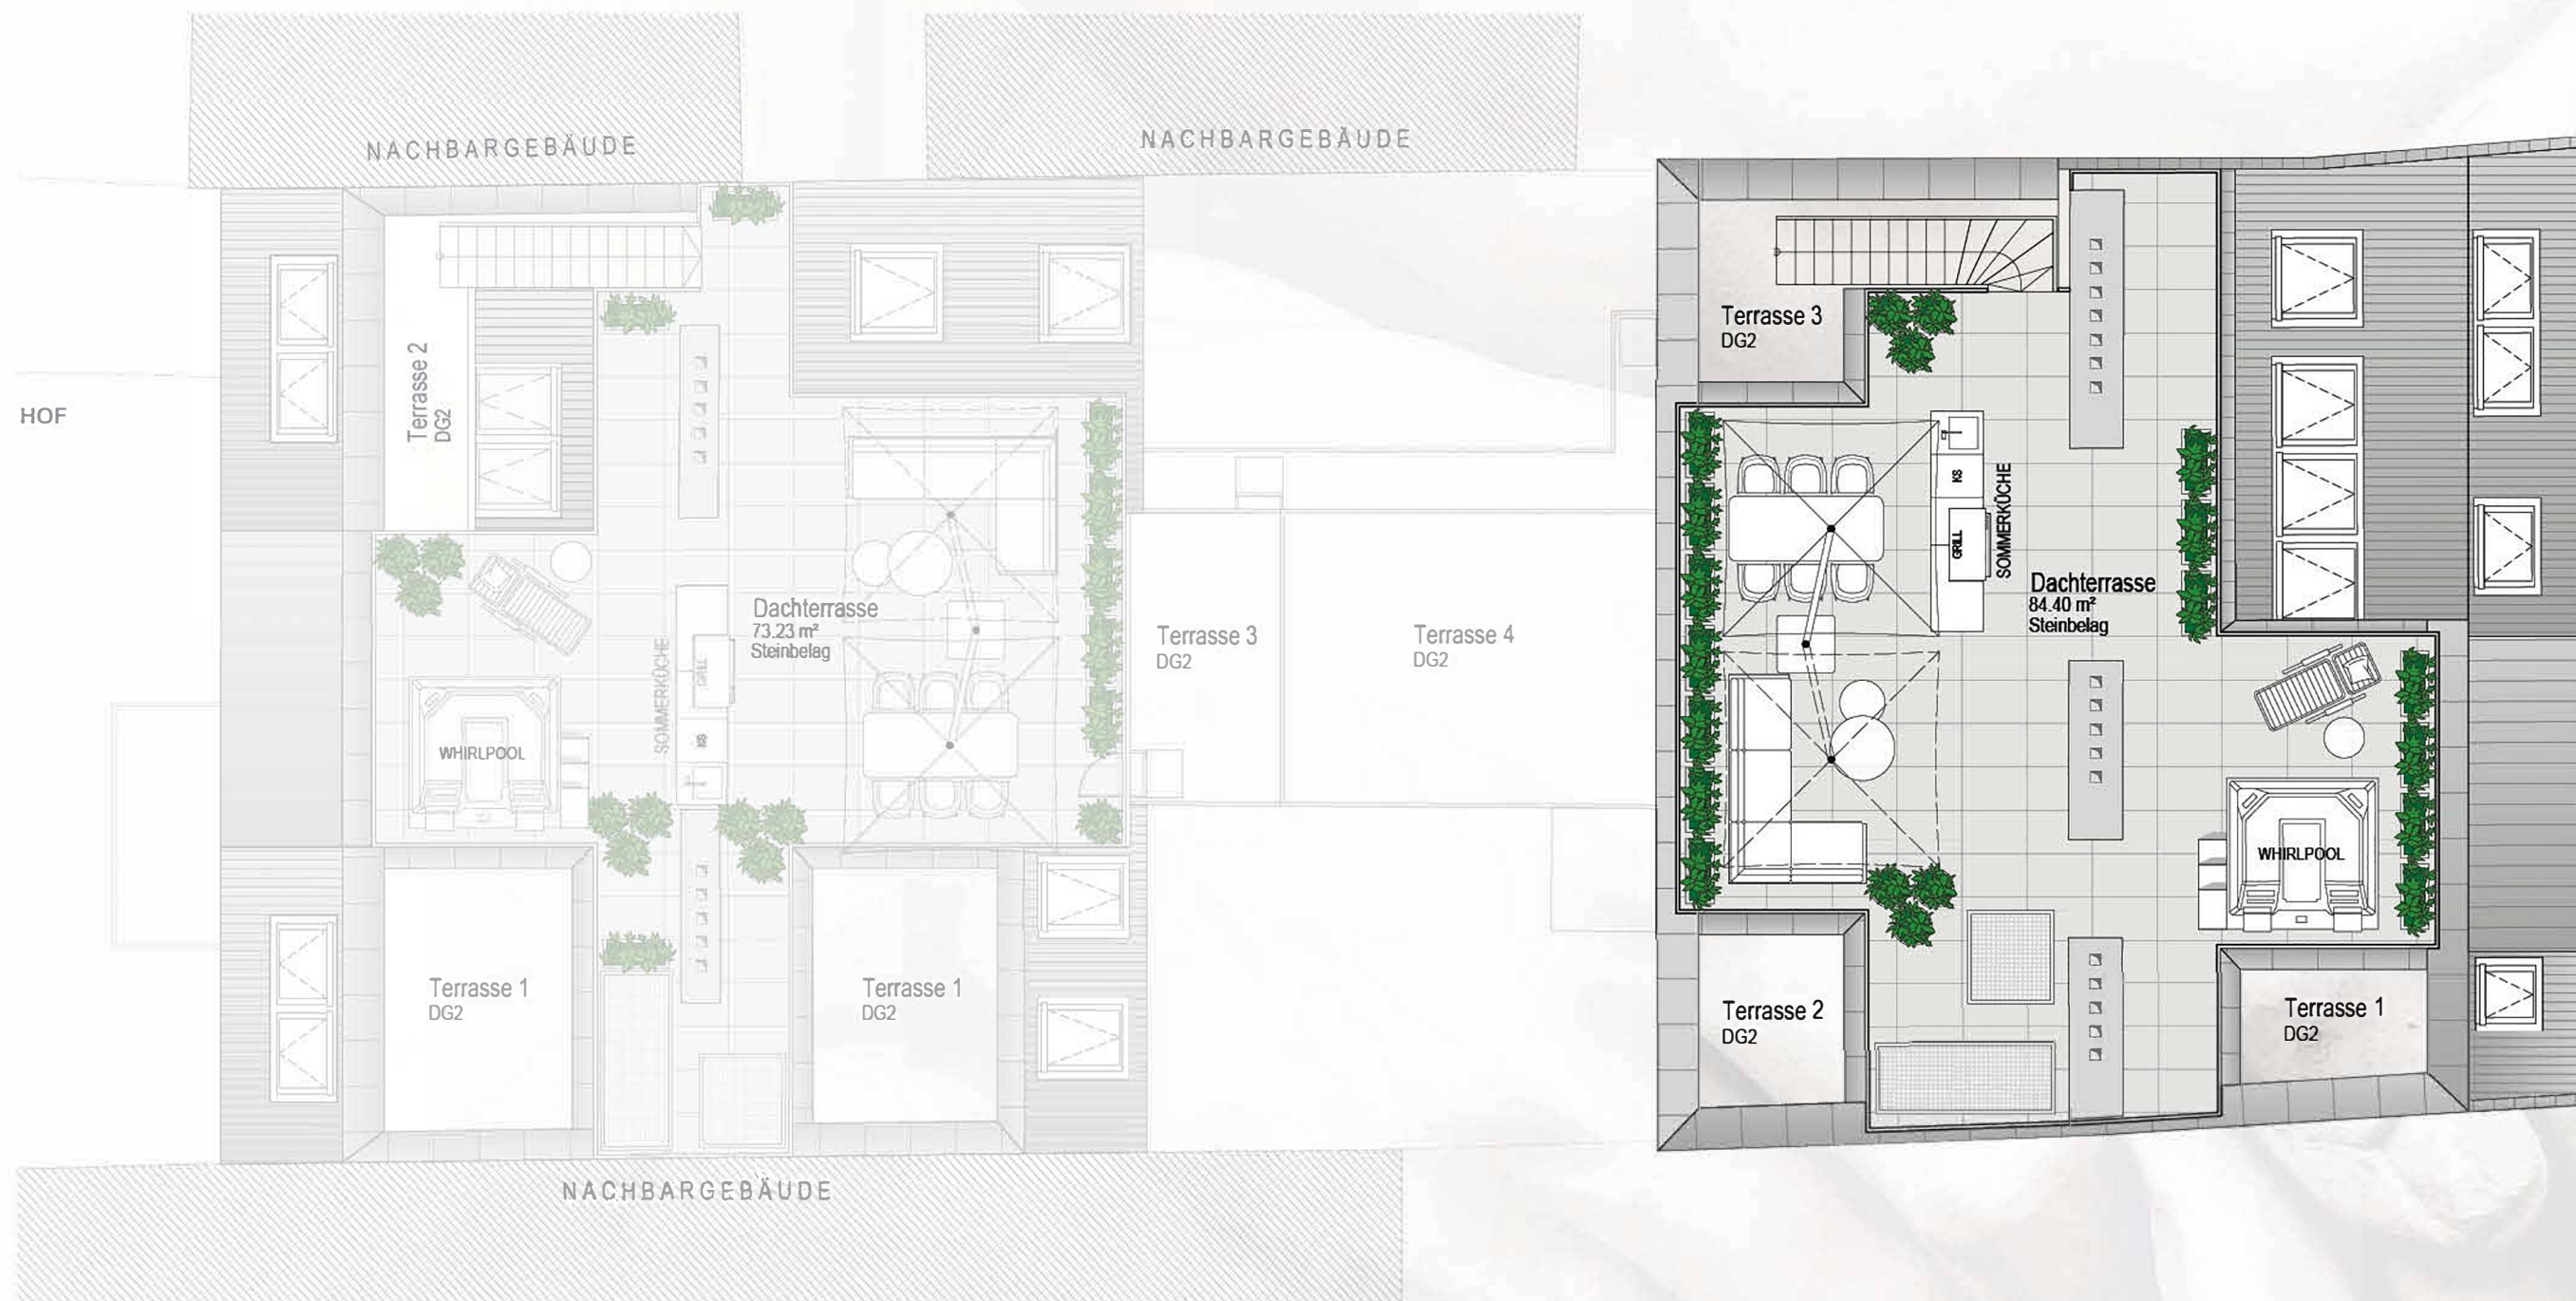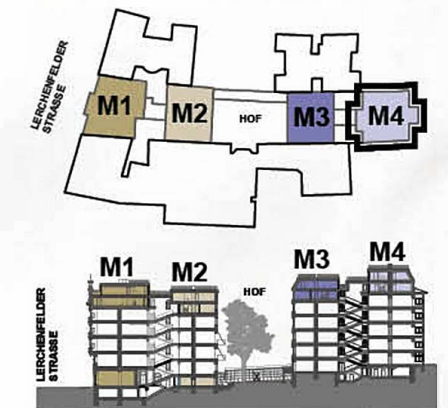

Dachterrassen