


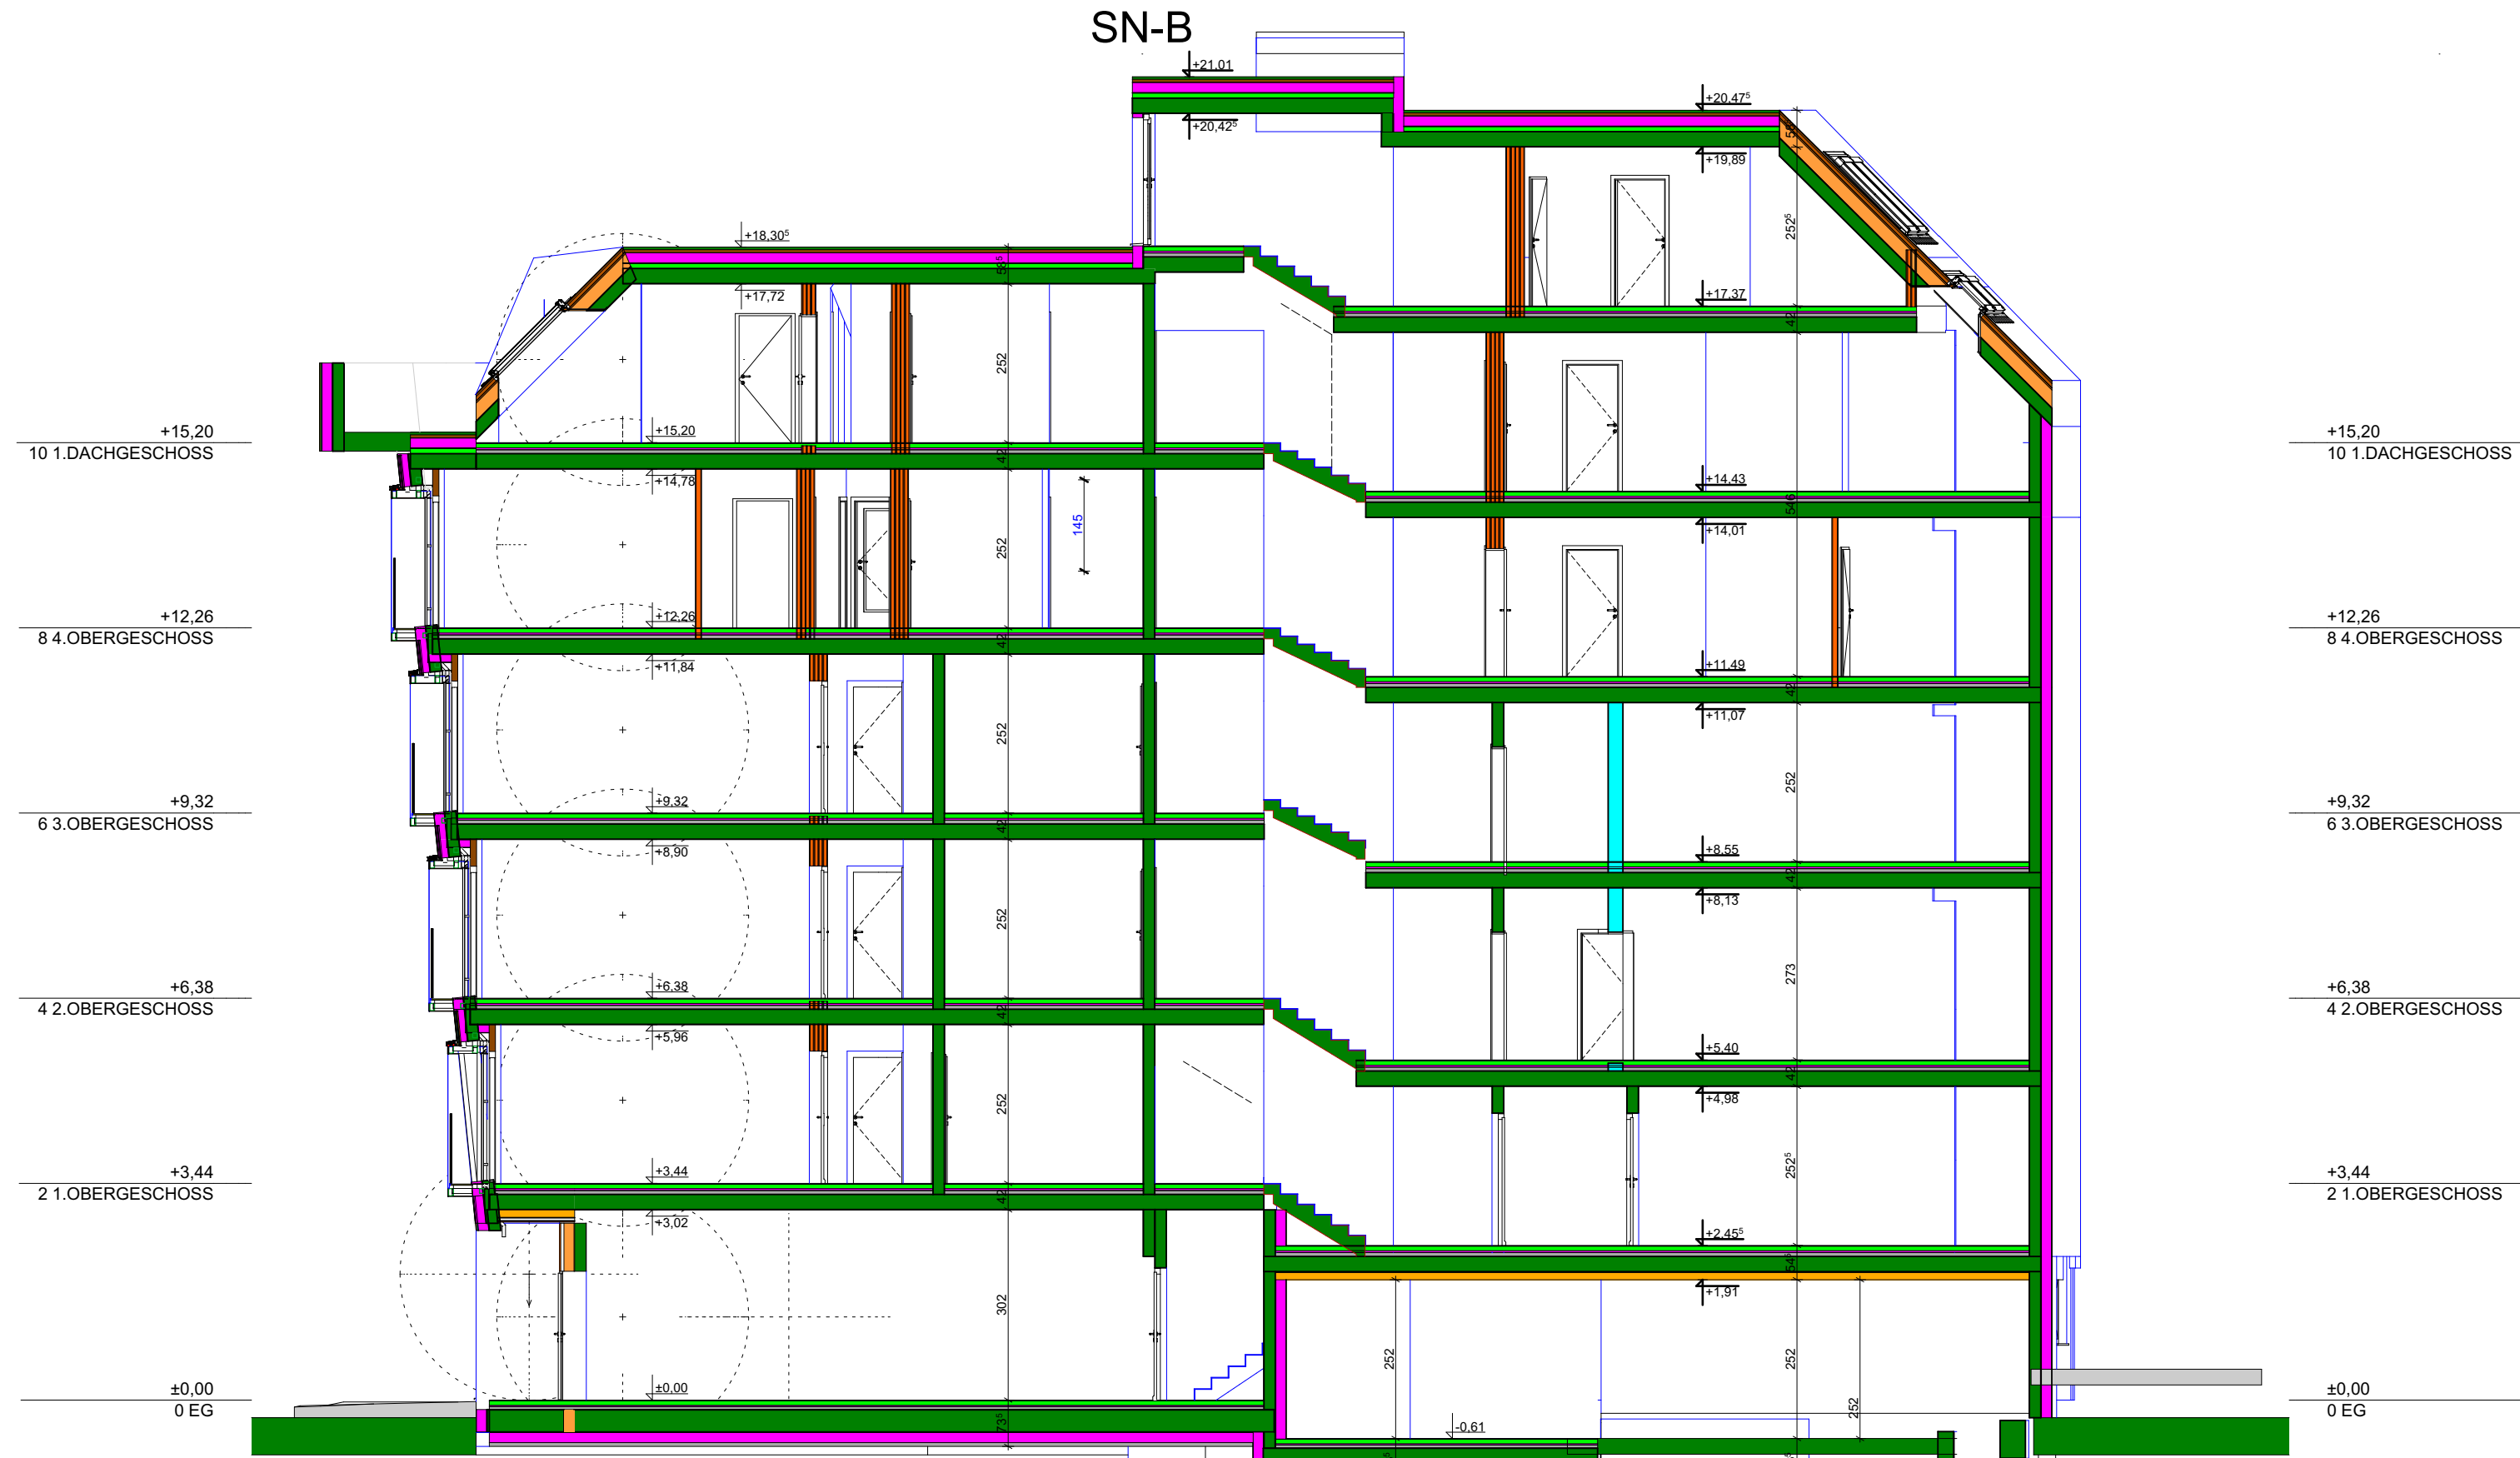

DATUM	PLANGRÖSSE	MASSTAB	PROJEKTNR.	PLANNR.	IND.
04.09.2024	0,56m ²	1:100	2023-023	2205	0